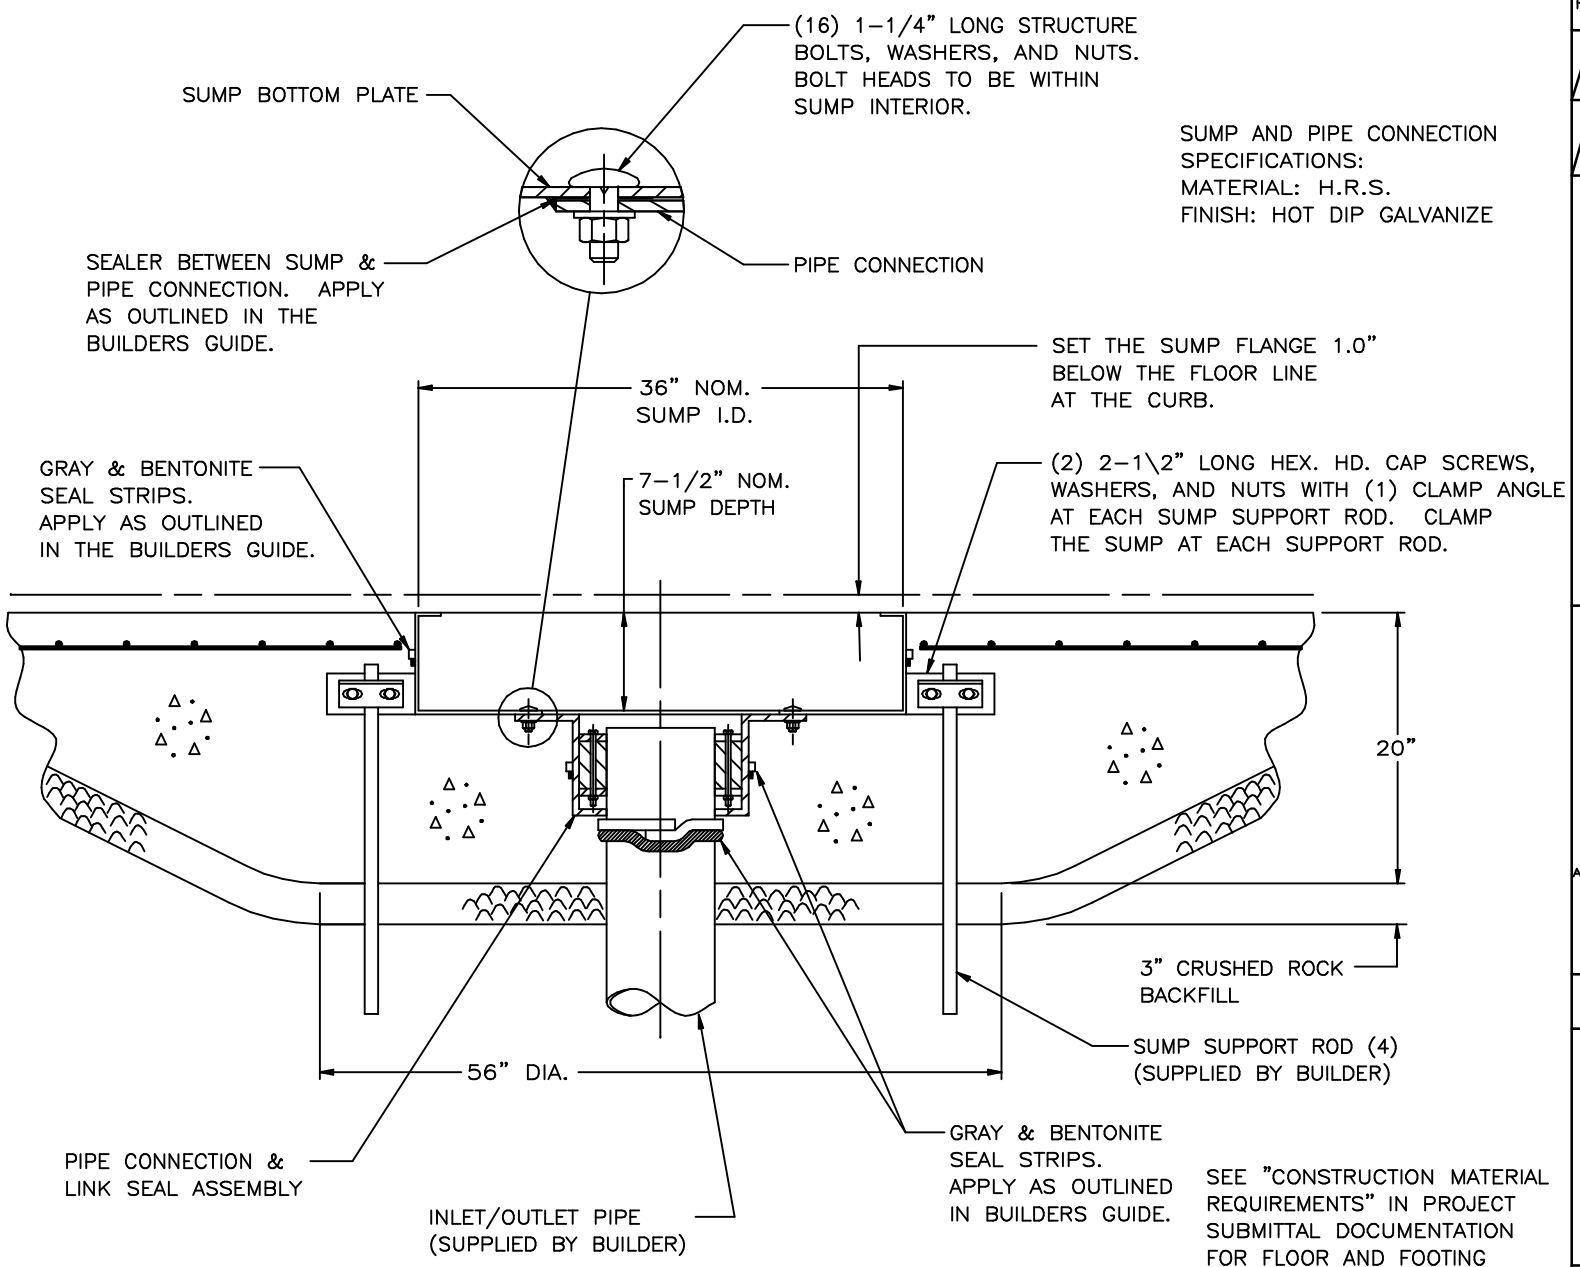

SUMP AND PIPE CONNECTION SPECIFICATIONS:
MATERIAL: H.R.S.
FINISH: HOT DIP GALVANIZE

SEE "CONSTRUCTION MATERIAL REQUIREMENTS" IN PROJECT SUBMITTAL DOCUMENTATION FOR FLOOR AND FOOTING REBAR REQUIREMENTS

REL	DESCRIPTION	ECN DR. BY
1	RELEASED FOR PRODUCTION	90034 DMN
2	REVISED COPYRIGHT STATEMENT AND ADDED SUMP SPECS.	91149 DMN

A.O. SMITH
ENGINEERED STORAGE PRODUCTS COMPANY
DEKALB, ILLINOIS 60115

CONFIDENTIAL
THIS DRAWING IS THE PROPRIETARY PROPERTY OF A.O. SMITH ENGINEERED STORAGE PRODUCTS COMPANY AND SHALL NOT BE USED NOR REPRODUCED WITHOUT THE EXPRESS WRITTEN CONSENT OF THE COMPANY.
AOSESPC COPYRIGHT © 1998
ALL RIGHTS RESERVED

DRAWN BY	DMN
DATE	08/19/91

CONSTRUCTION DETAIL CENTER SUMP SECTION WITH PIPE CONNECTION SHORT STARTER CONCRETE FLOOR

DRWG NO. 261339